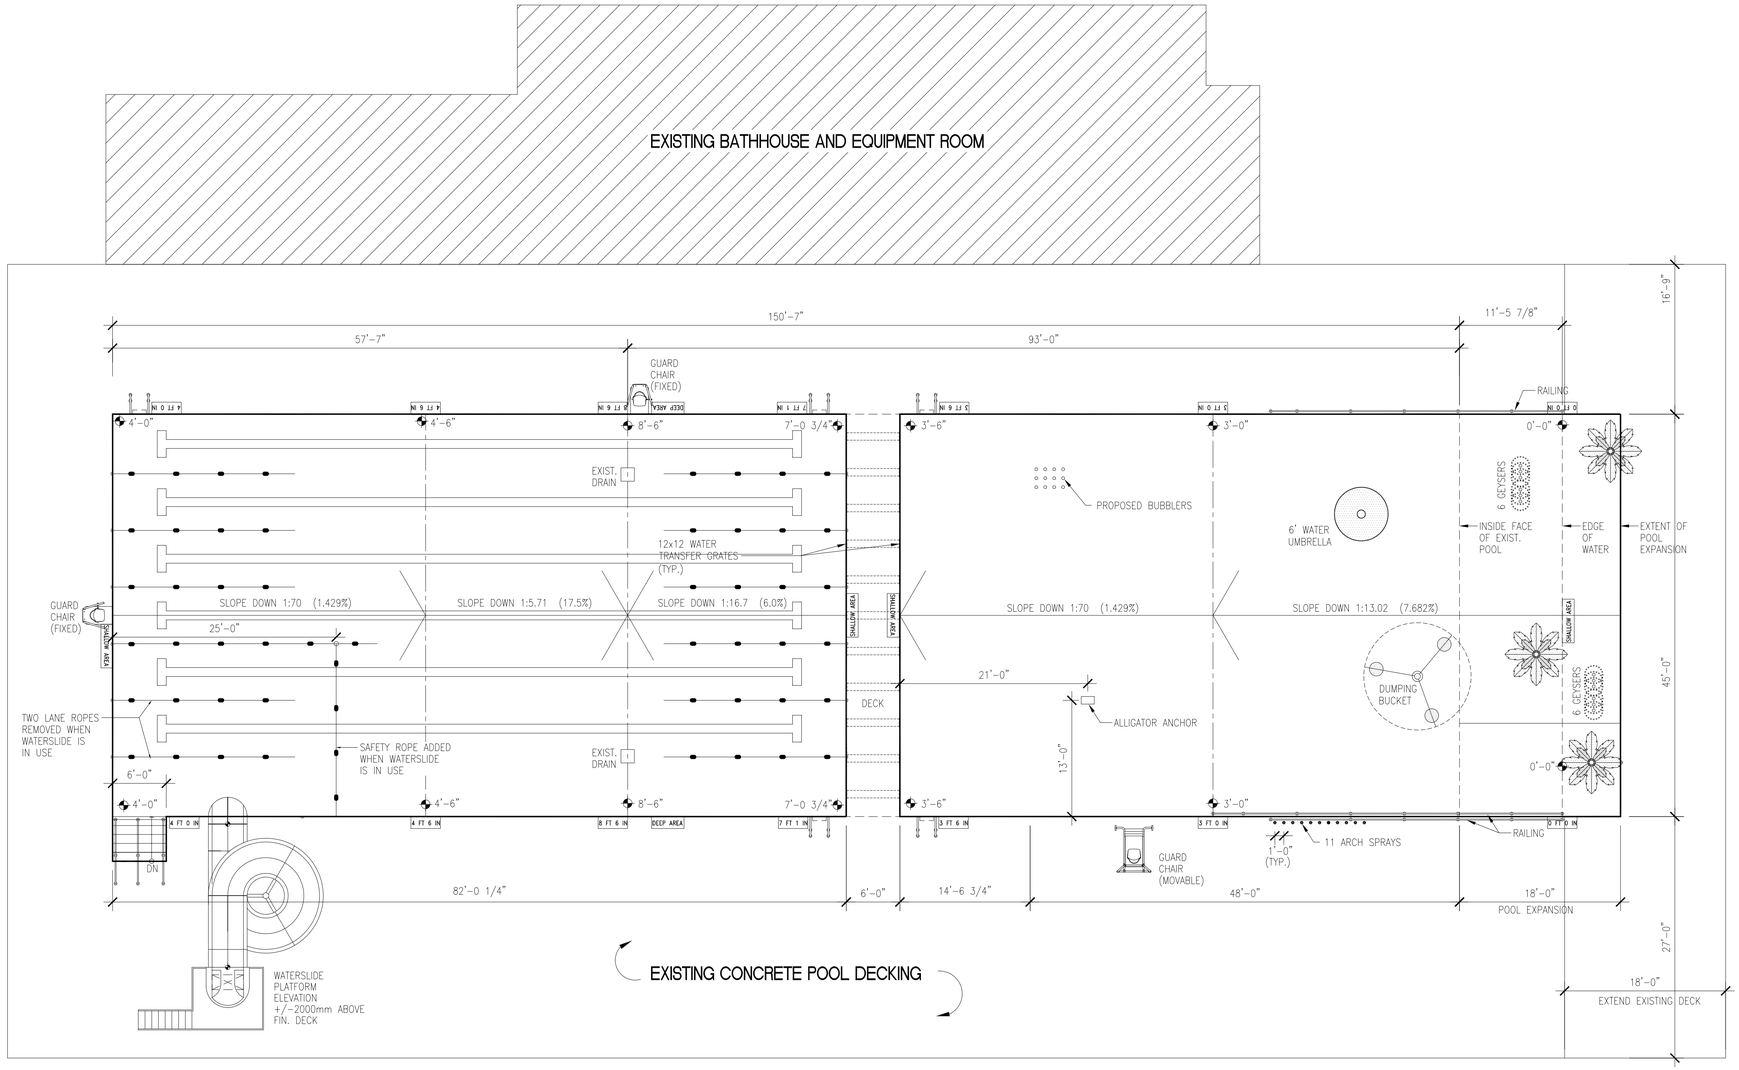

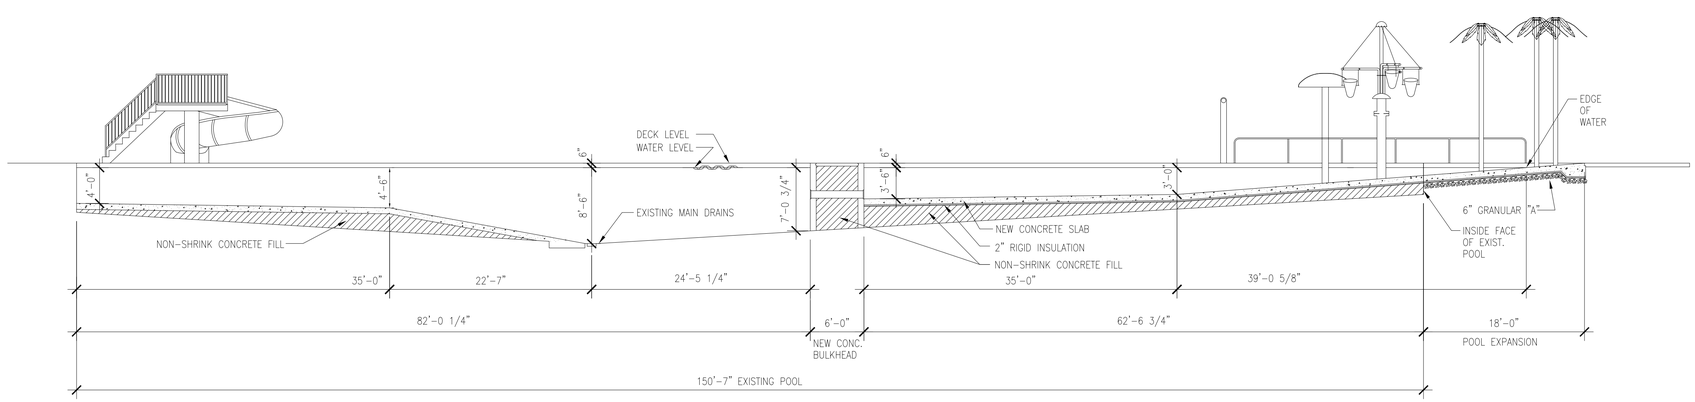

No.	Date	Description
3.	JAN. 18/07	REVISED PER MEETING WITH CITY
2.	JUL. 28/06	REVISED PER USER GROUP REVIEW COMMENTS
1.	APR. 28/05	ISSUED FOR REVIEW

Revisions

All drawings are the property of ACAPULCO POOLS LIMITED, and must be returned on request. Contractor to check all dimensions. Do not scale drawings.

ACAPULCO
The Project Support Center
1550 Victoria St. N.
Kitchener ON,
N2B 3E2 Canada
T: 519-743-6357
F: 519-743-1059

Project

LIONS POOL RENOVATIONS
STRATFORD, ONTARIO

Title

POOL PLAN AND SECTION

Drawn By	LG
Scale	1/8" = 1'-0"
Date	JULY 28/06
Checked By	.
Job	.

PL1.0